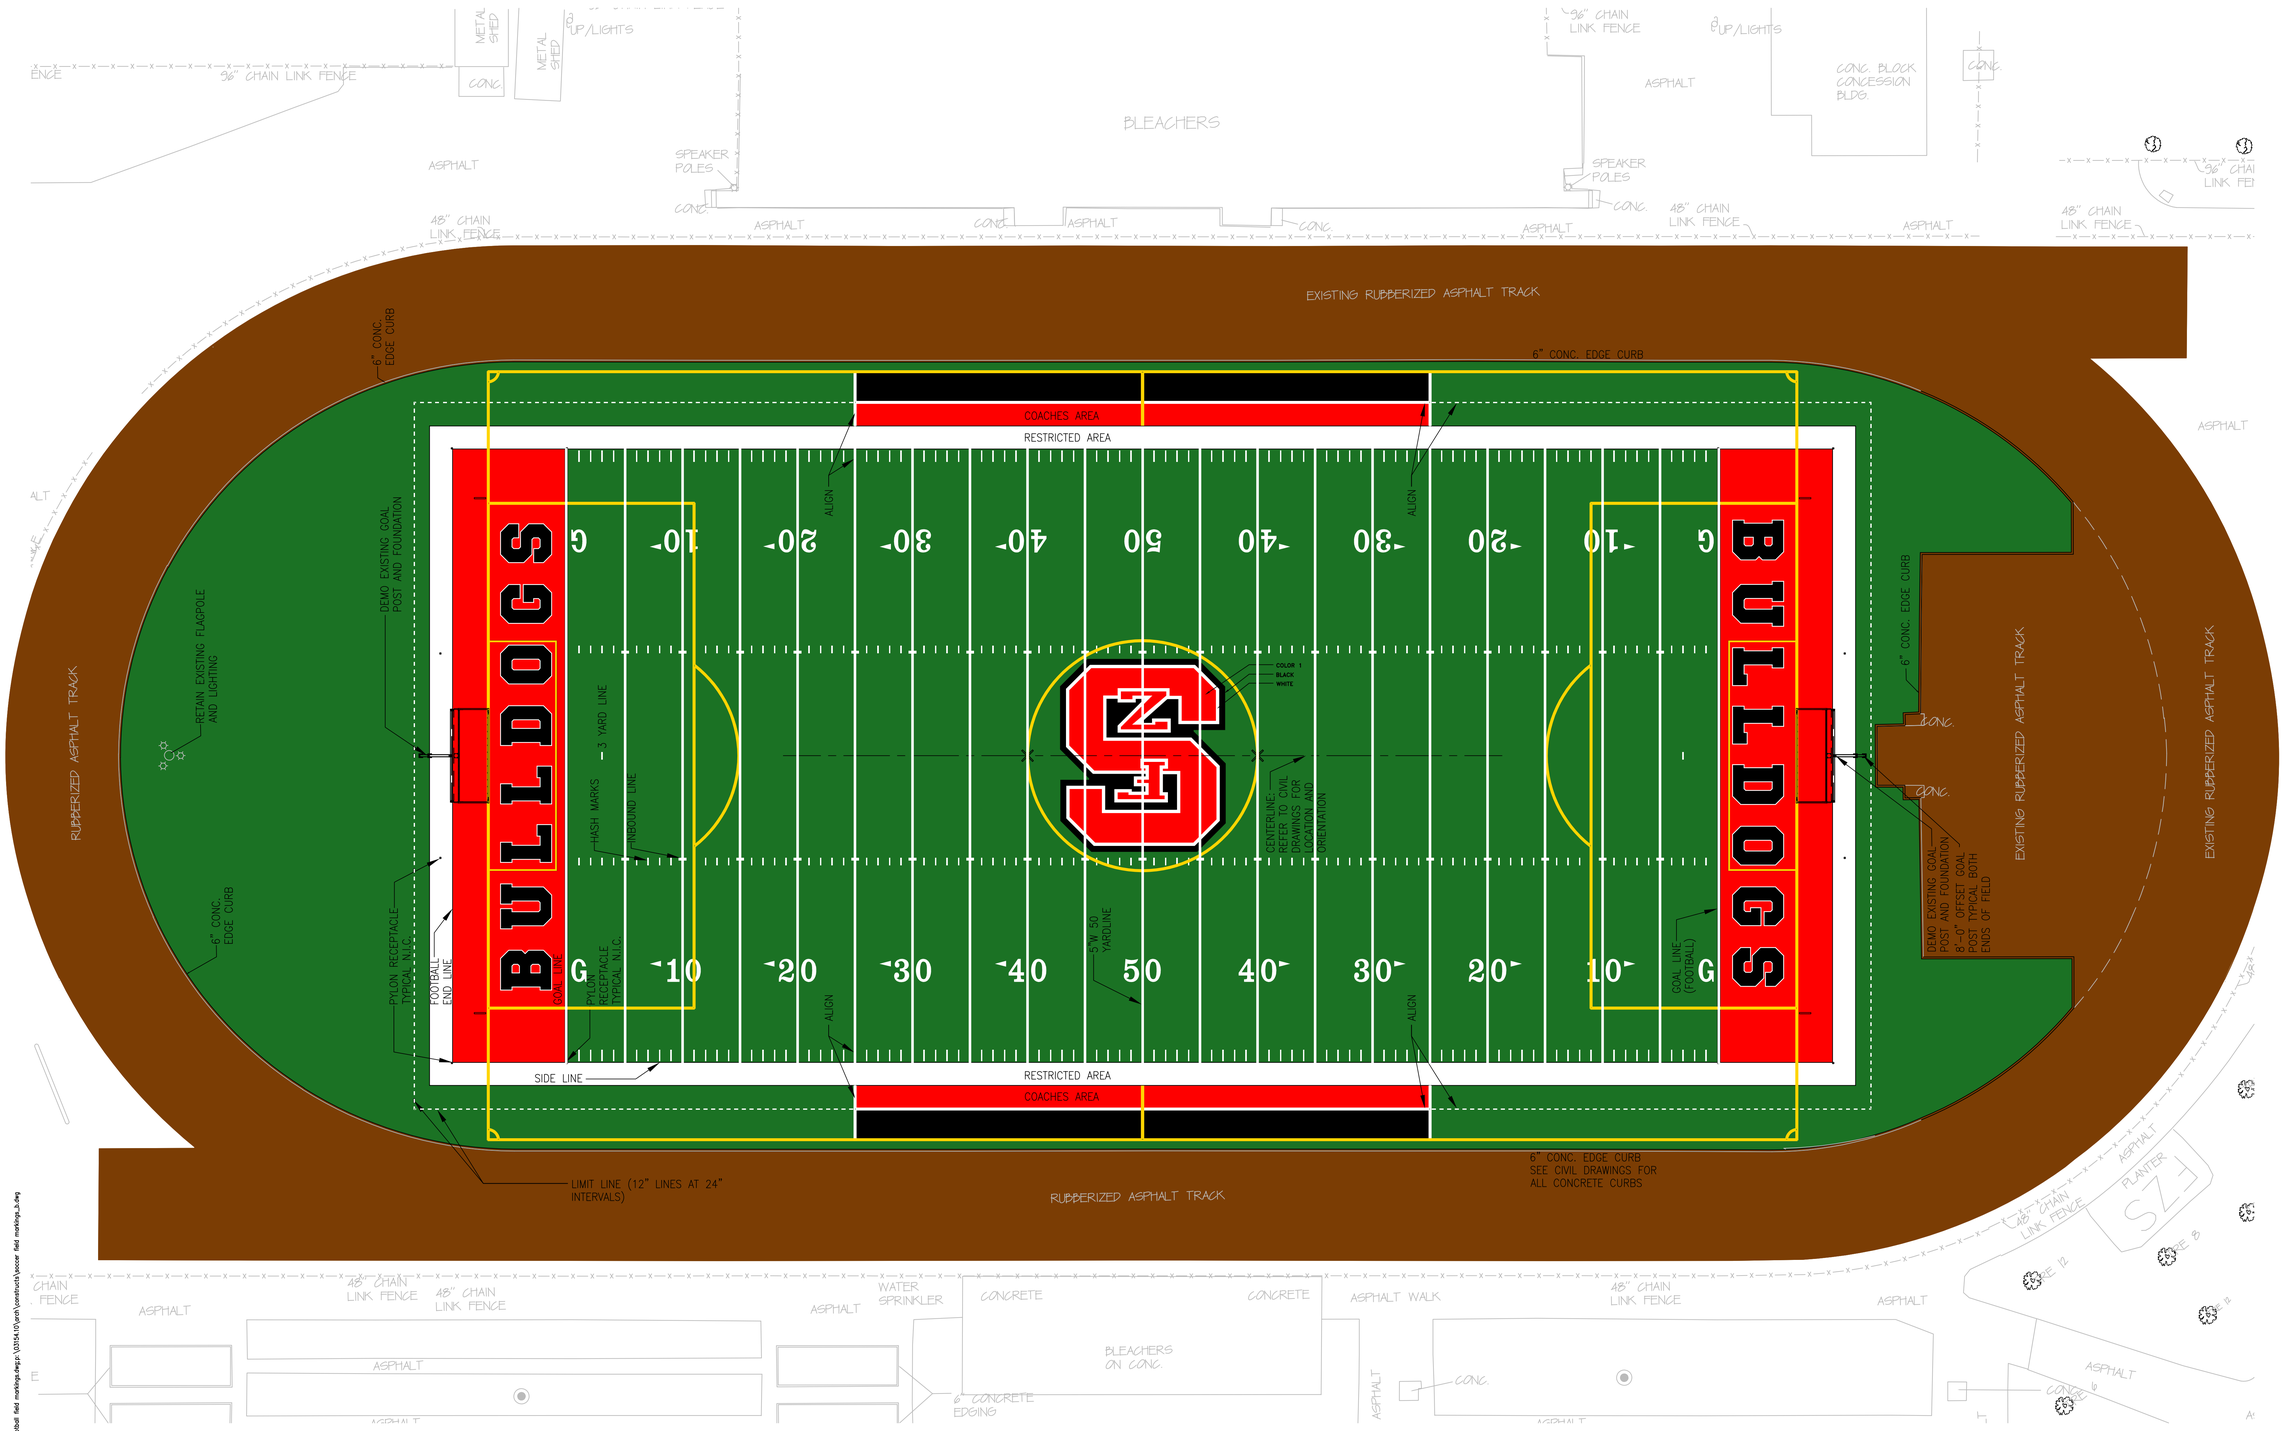

1 ARCHITECTURAL SITE PLAN

SCALE: 1/16"=1'-0"

NOTE: REFER TO CIVIL DRAWINGS FOR ADDITIONAL INFORMATION

NOTE: REFER TO A201 FOR FIELD MARKING DETAILS

N

ARCHITECTURAL SITE PLAN

BRT

AS NOTED

AS100